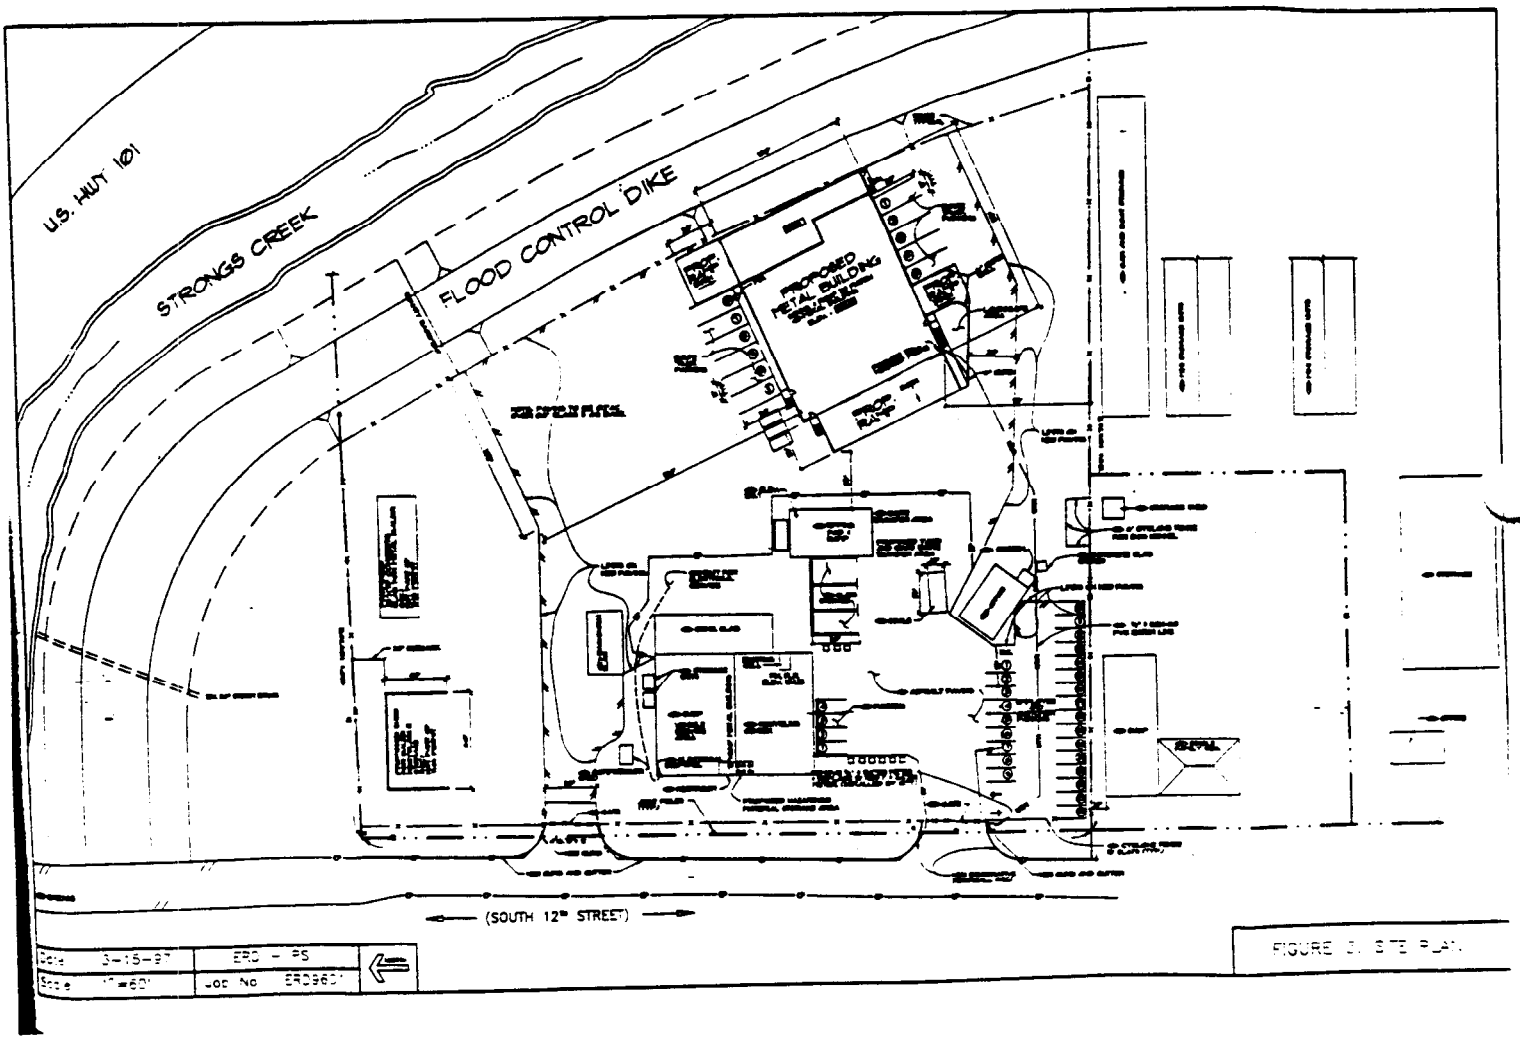
U.S. HWY 101
STRONGS CREEK
FLOOD CONTROL DIKE
PROPOSED METAL BUILDING
PROP. RAMP
(SOUTH 12th STREET)
Date 3-15-97
ERD - PS
Scale 1"=60'
Job No ERD960
FIGURE 3: SITE PLAN