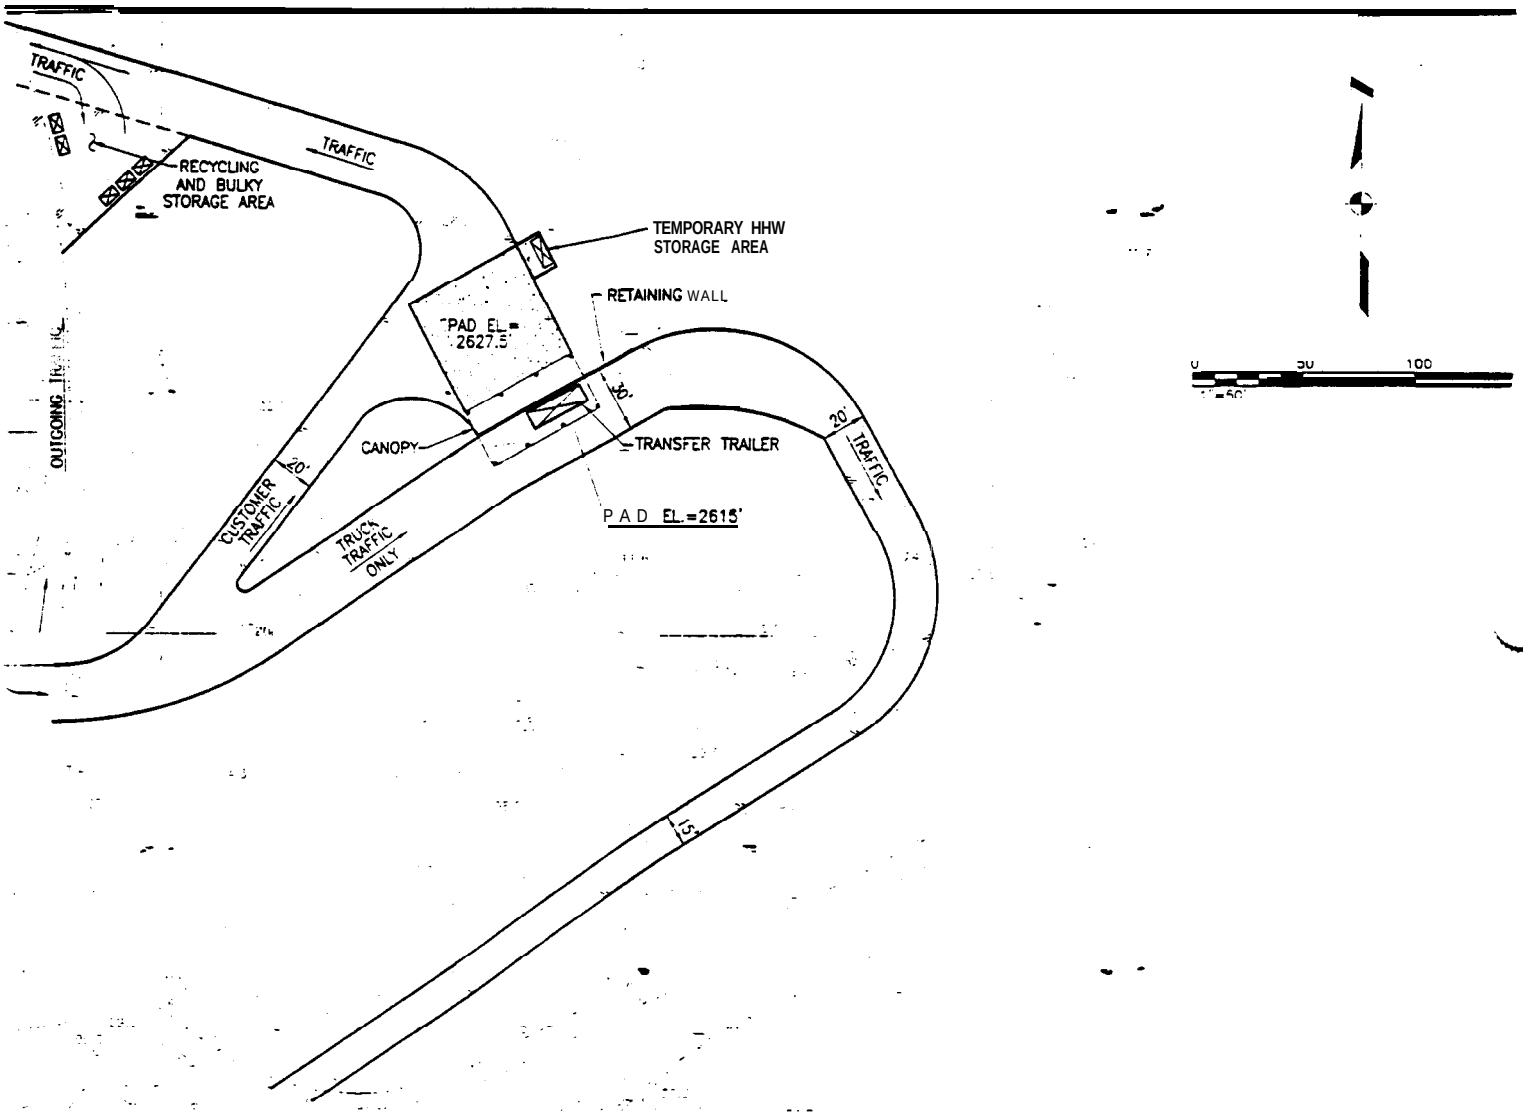

OR	REV. DESCRIPTION DATE DWN CHK (NORCAL) WSD DATE DRAWN BY CHECKED BY DESIGN BY APPROVED BY	CONSULTANT RE SEAL	PREPARED UNDER SUPERVISION OF: Kennedy/Jenks Consultants 2143 Convention Center Way, Suite 120 Ontario, Ca. 91764 (909) 937-0114 FAX (909) 937-0121	CONTRACT OPERATOR NORCAL/ San Bernardino, Inc. 222 WEST HOSPITALITY LANE 2ND FLOOR SAN BERNARDINO CA 92408 TELEPHONE 800-[illegible] FAX(909) 800-[illegible] ROBERT D. JOHNSON RCE 30041 EXP 12/31/97 DATE

COUNTY OF SAN BERNARDINO
WASTE SYSTEM DIVISION

SOLID WASTE FACILITIES PERMIT
TRAILS END TRANSFER STATION
PROPOSED FACILITY LAYOUT

DRA

PRO.