22-6

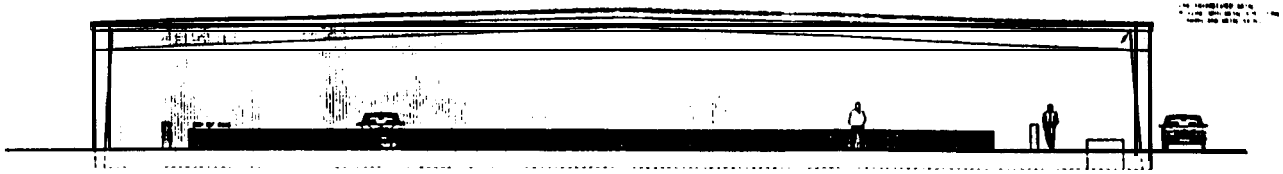

SOUTH ELEVATION

1/8" = 1'-0"

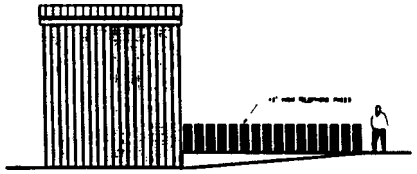

WEST ELEVATIONS

1/8" = 1'-0"

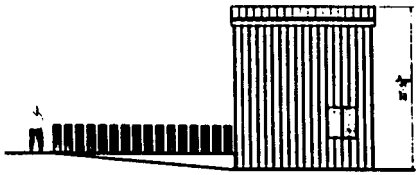

EAST ELEVATIONS

1/8" = 1'-0"

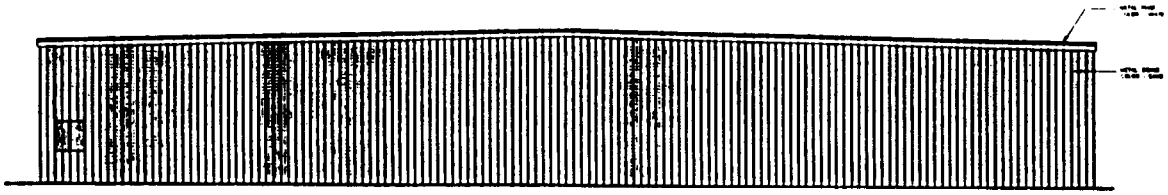

NORTH ELEVATION

1/8" = 1'-0"

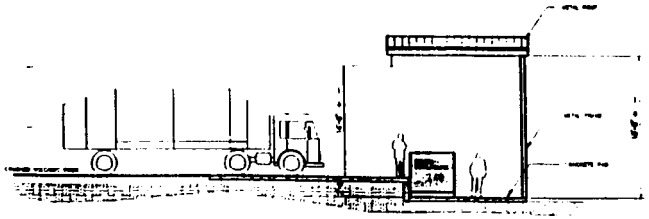

SECTION

1/8" = 1'-0"

ATTACHMENT 2

OWNER/OPERATOR:
COUNTY OF SAN BERNARDINO
WASTE SYSTEM DIVISION
222 W. HOSPITALITY LANE, 2nd FLOOR
SAN BERNARDINO, CA. 92415-0017

REV.	DESCRIPTION	DATE	DWN	CHK	NORCAL	WSD

DATE: DRAWN BY: CHECKED BY: DESIGN BY: APPROVED BY:

CONSULTANT RE SEAL

PREPARED UNDER SUPERVISION OF:

CONTRACT OPERATOR:
NORCAL/ San Bernardino, Inc.

COUNTY OF SAN BERNARDINO
WASTE SYSTEM DIVISION

NEWBERRY SPRINGS
TRANSFER STATION

DRAWING 3

PROJECT

\PLANS\N00141\09-23-96\DWG\elev Tue Mar 25 08:40:58 1997