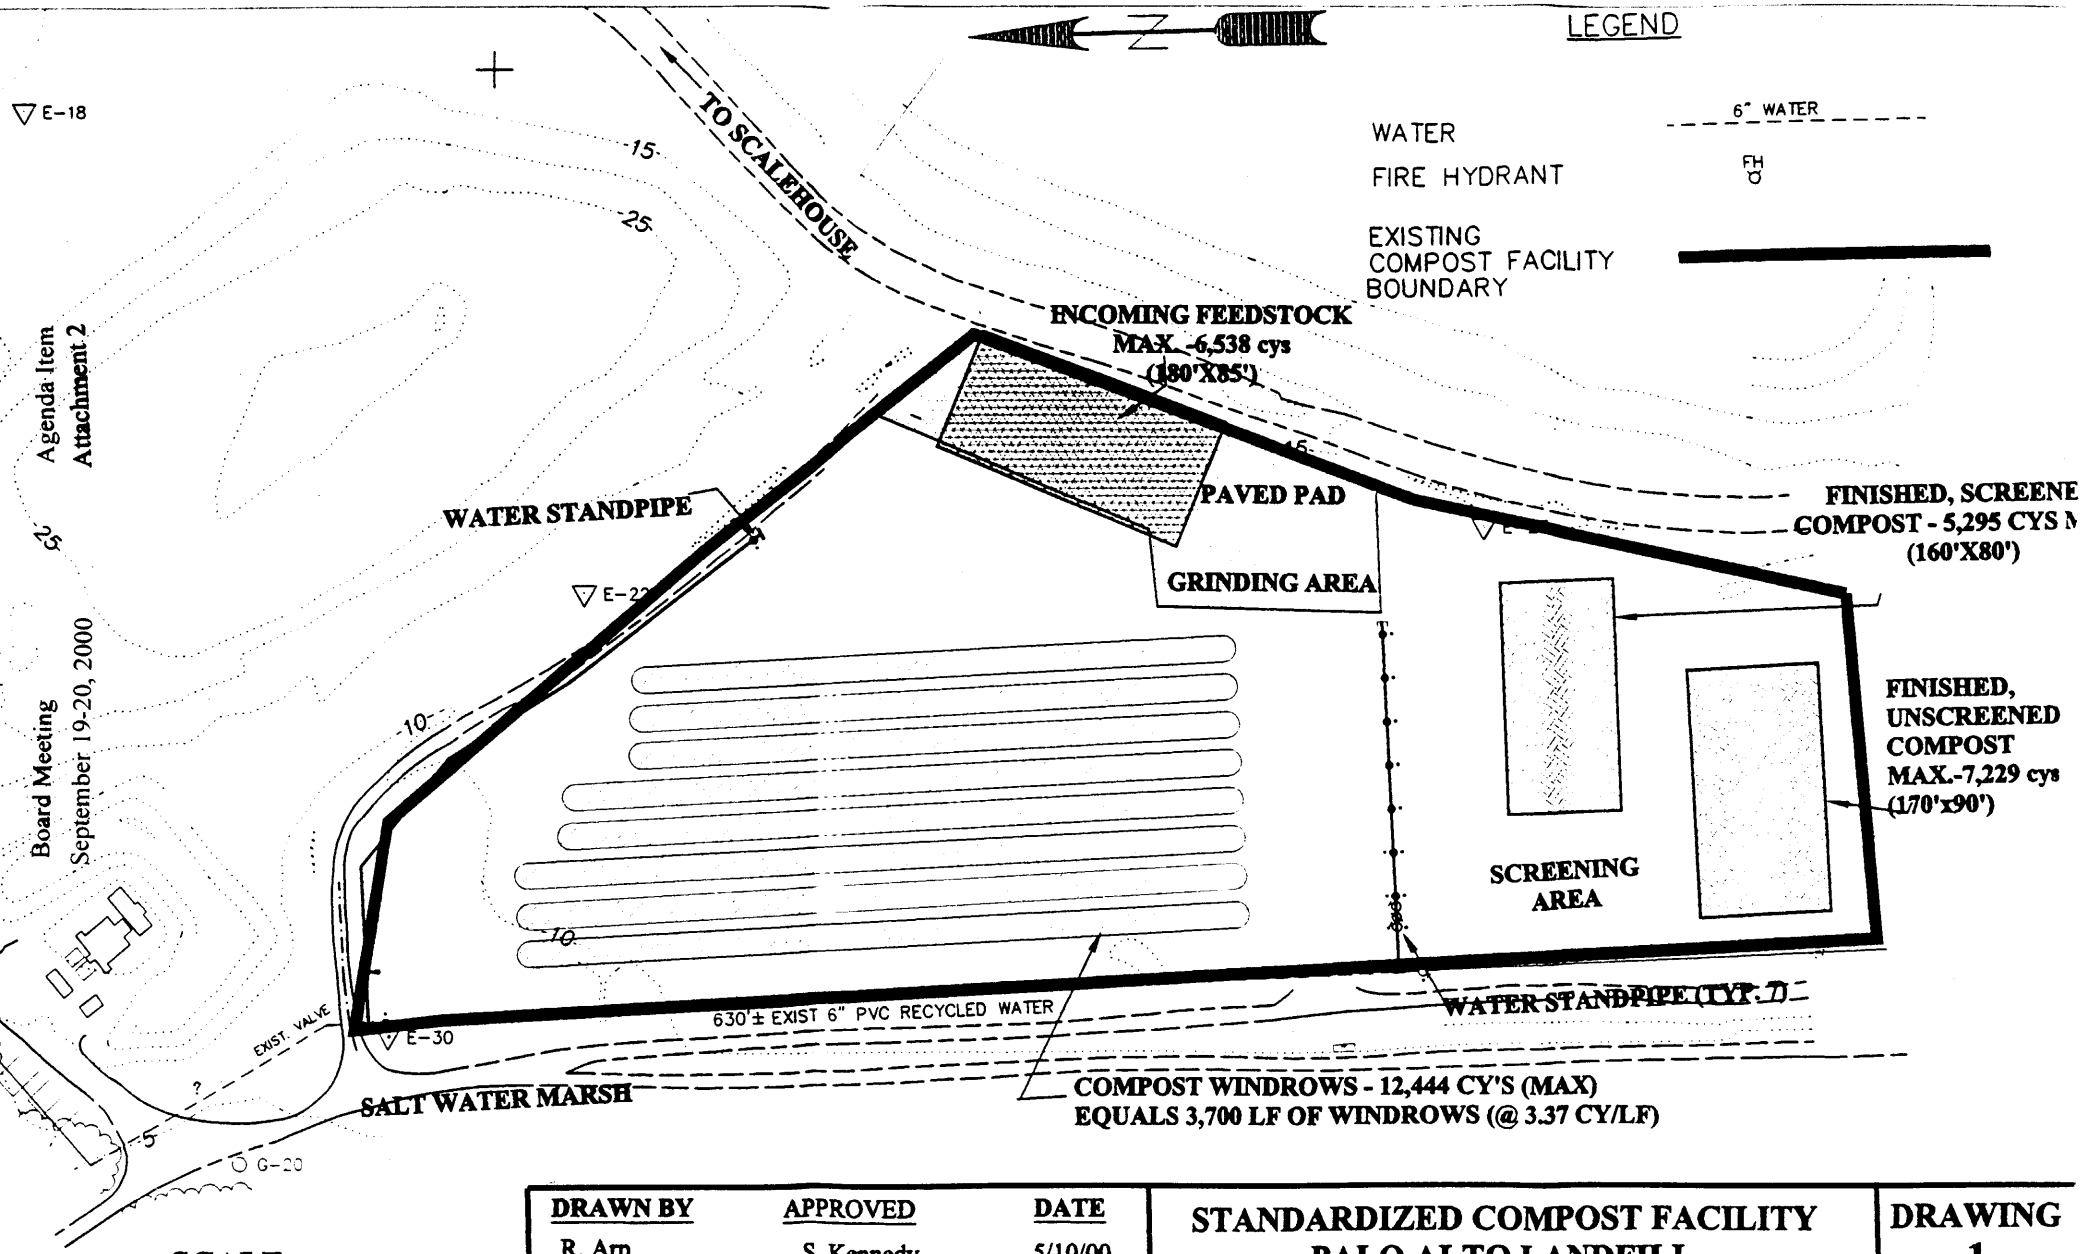

SCALE
1" = 100'

DRAWN BY	APPROVED	DATE	STANDARDIZED COMPOST FACILITY PALO ALTO LANDFILL	DRAWING
R. Arp	S. Kennedy	5/10/00		1
R. Arp	S. Kennedy	3/17/00		