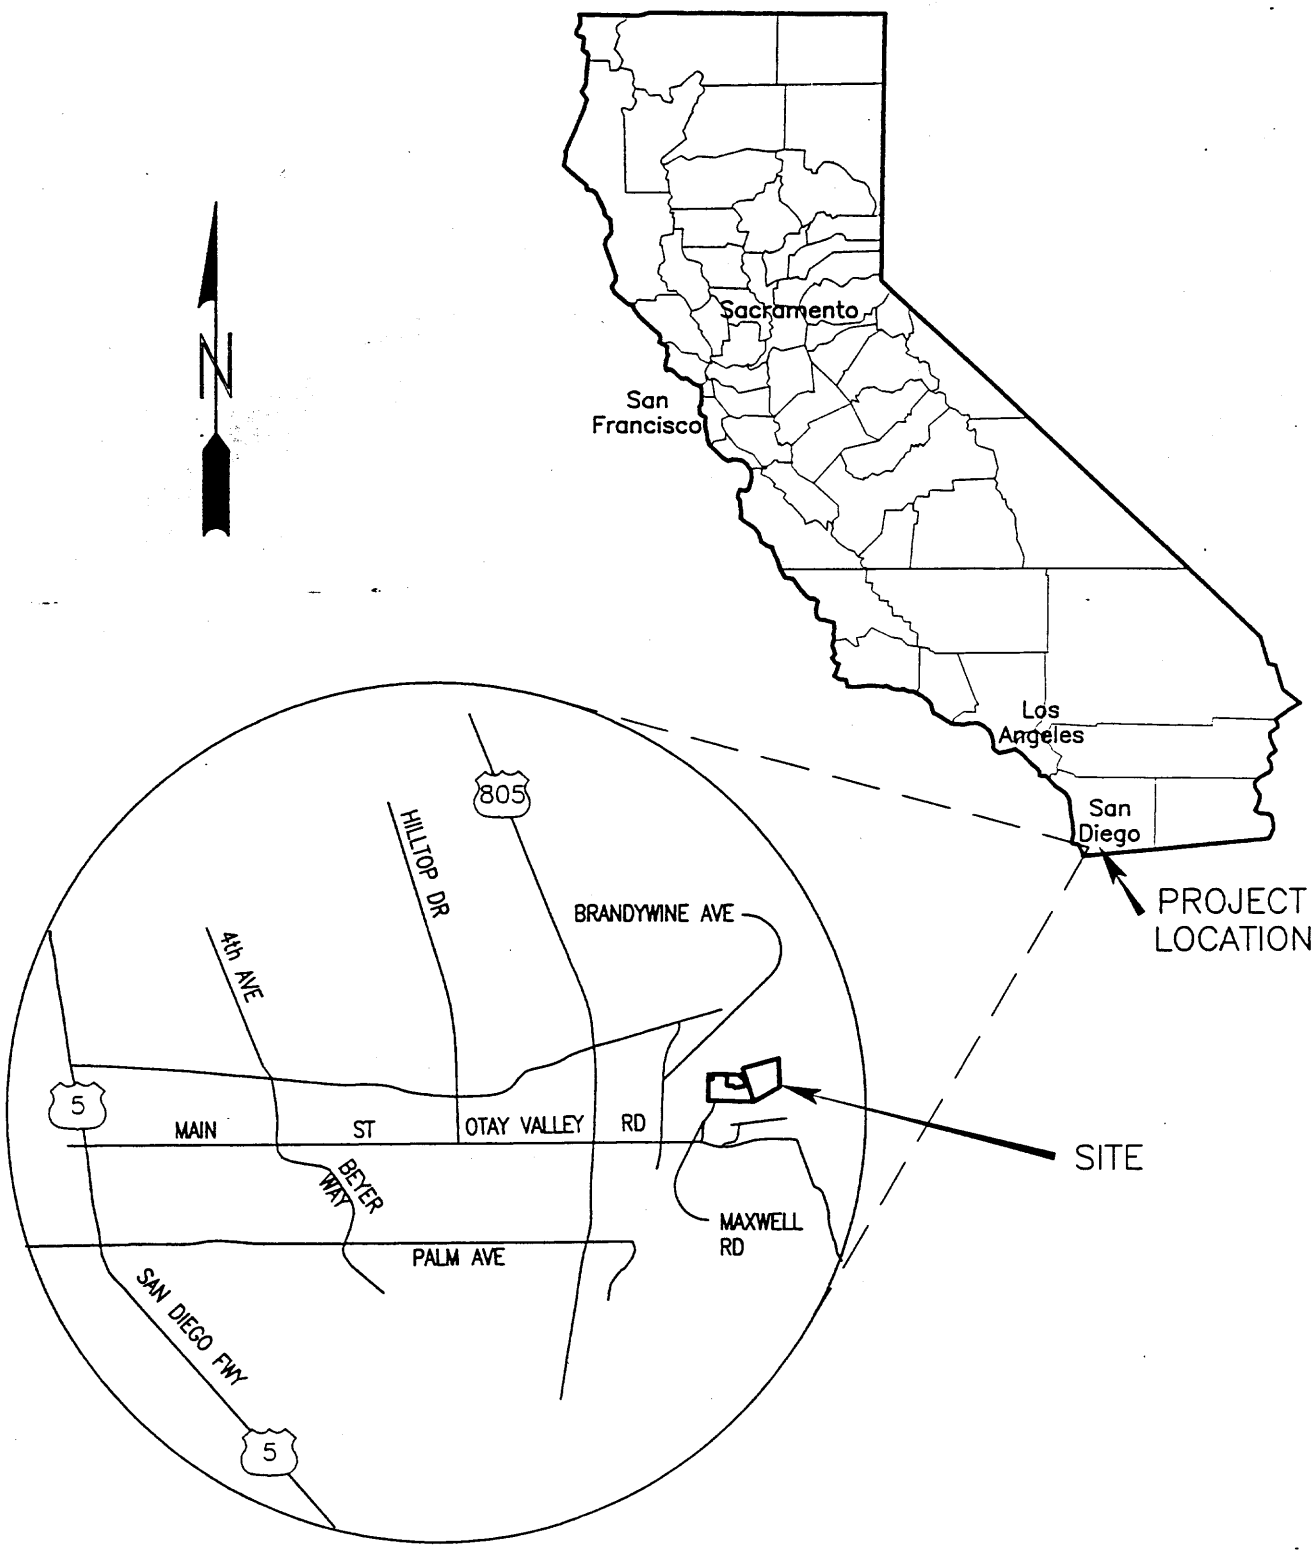

Golder Associates

Project No. 983-1902-1400

OTAY LANDFILL DEVELOPMENT

FIGURE 1-1
SITE LOCATION MAP

Location.dwg

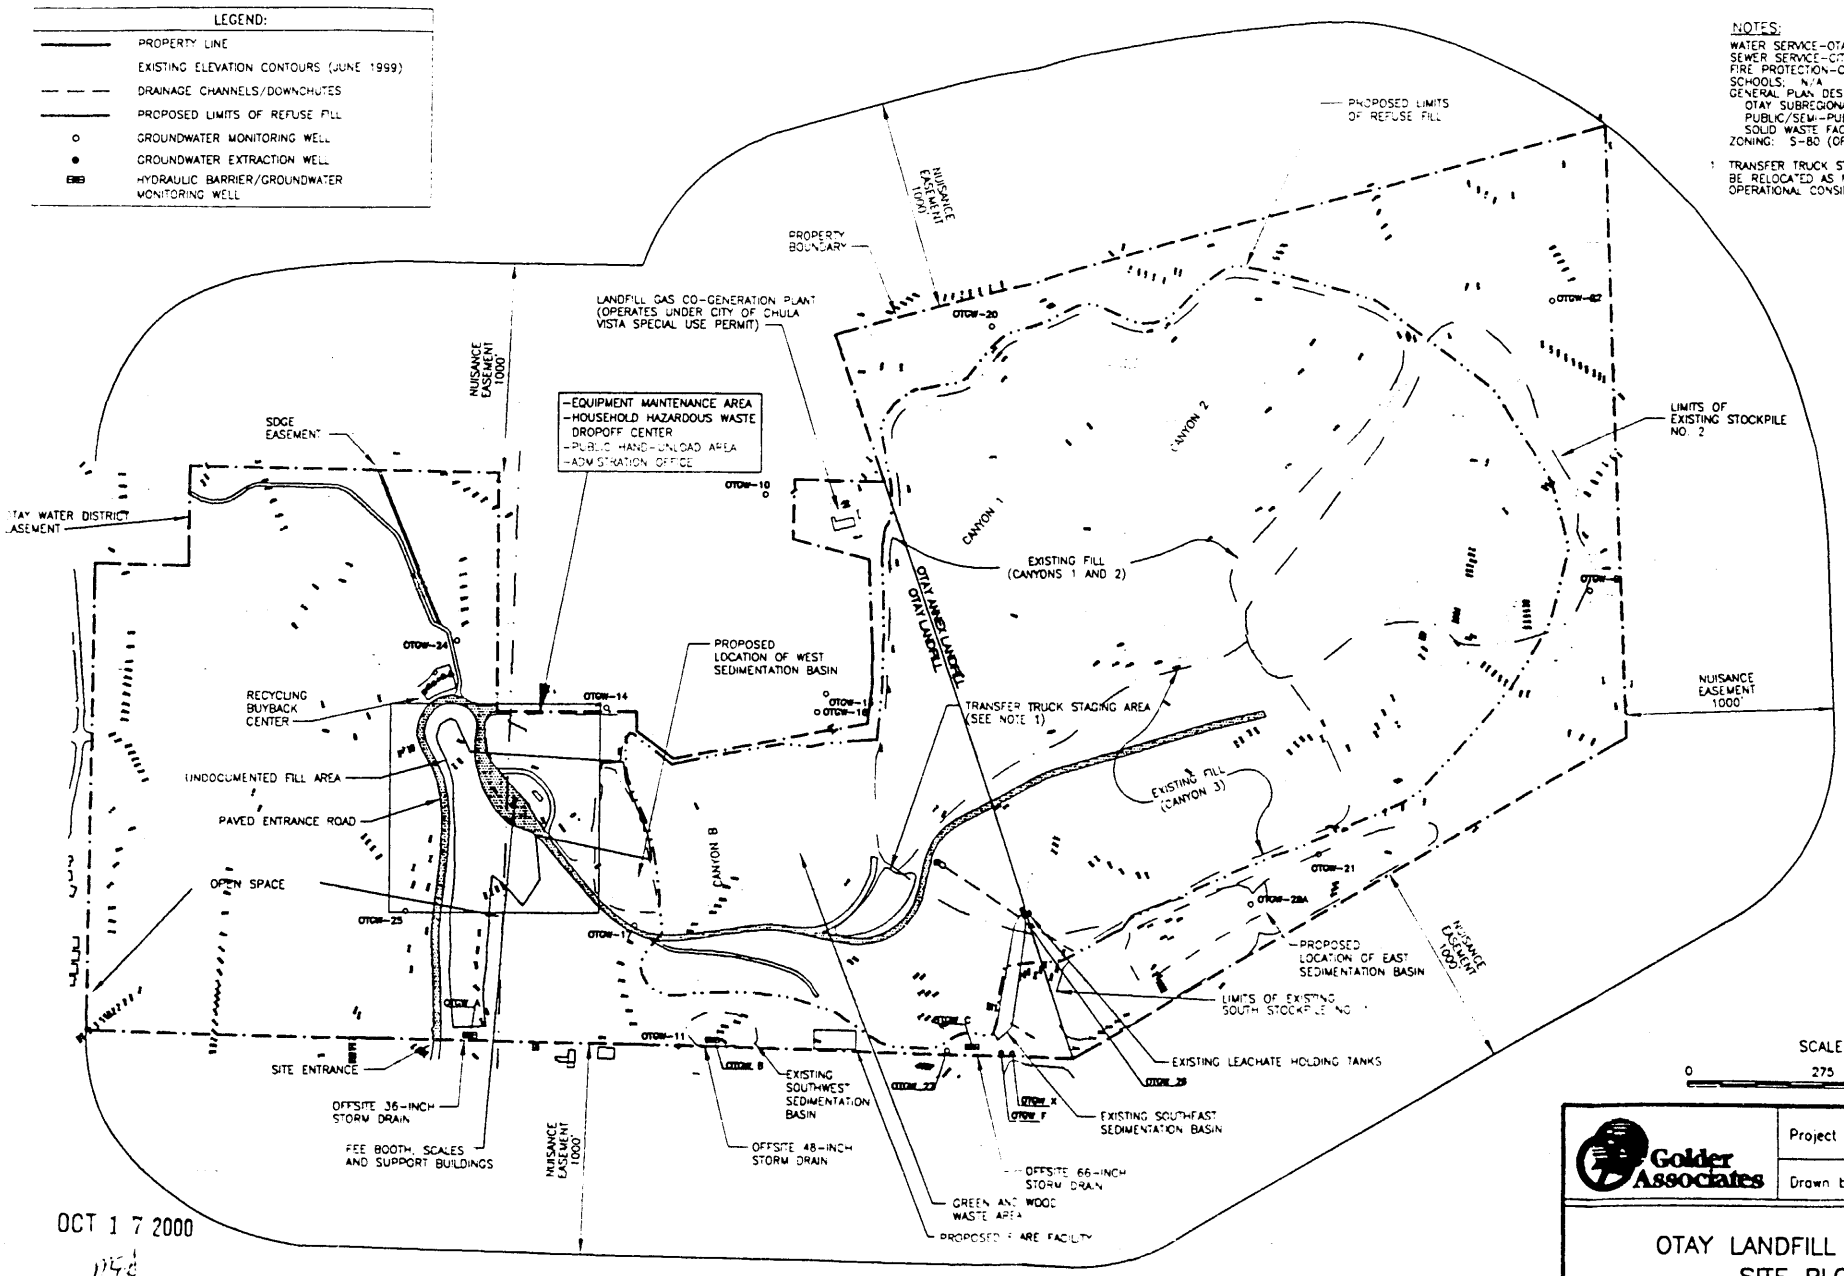

Golder Associates	Project No. 983-1902	Date: 09/27/
	Drawn by JKW	Checked by

OTAY LANDFILL DEVELOPMENT
SITE PLOT PLAN
37-AA-0010

OCT 1 7 2000