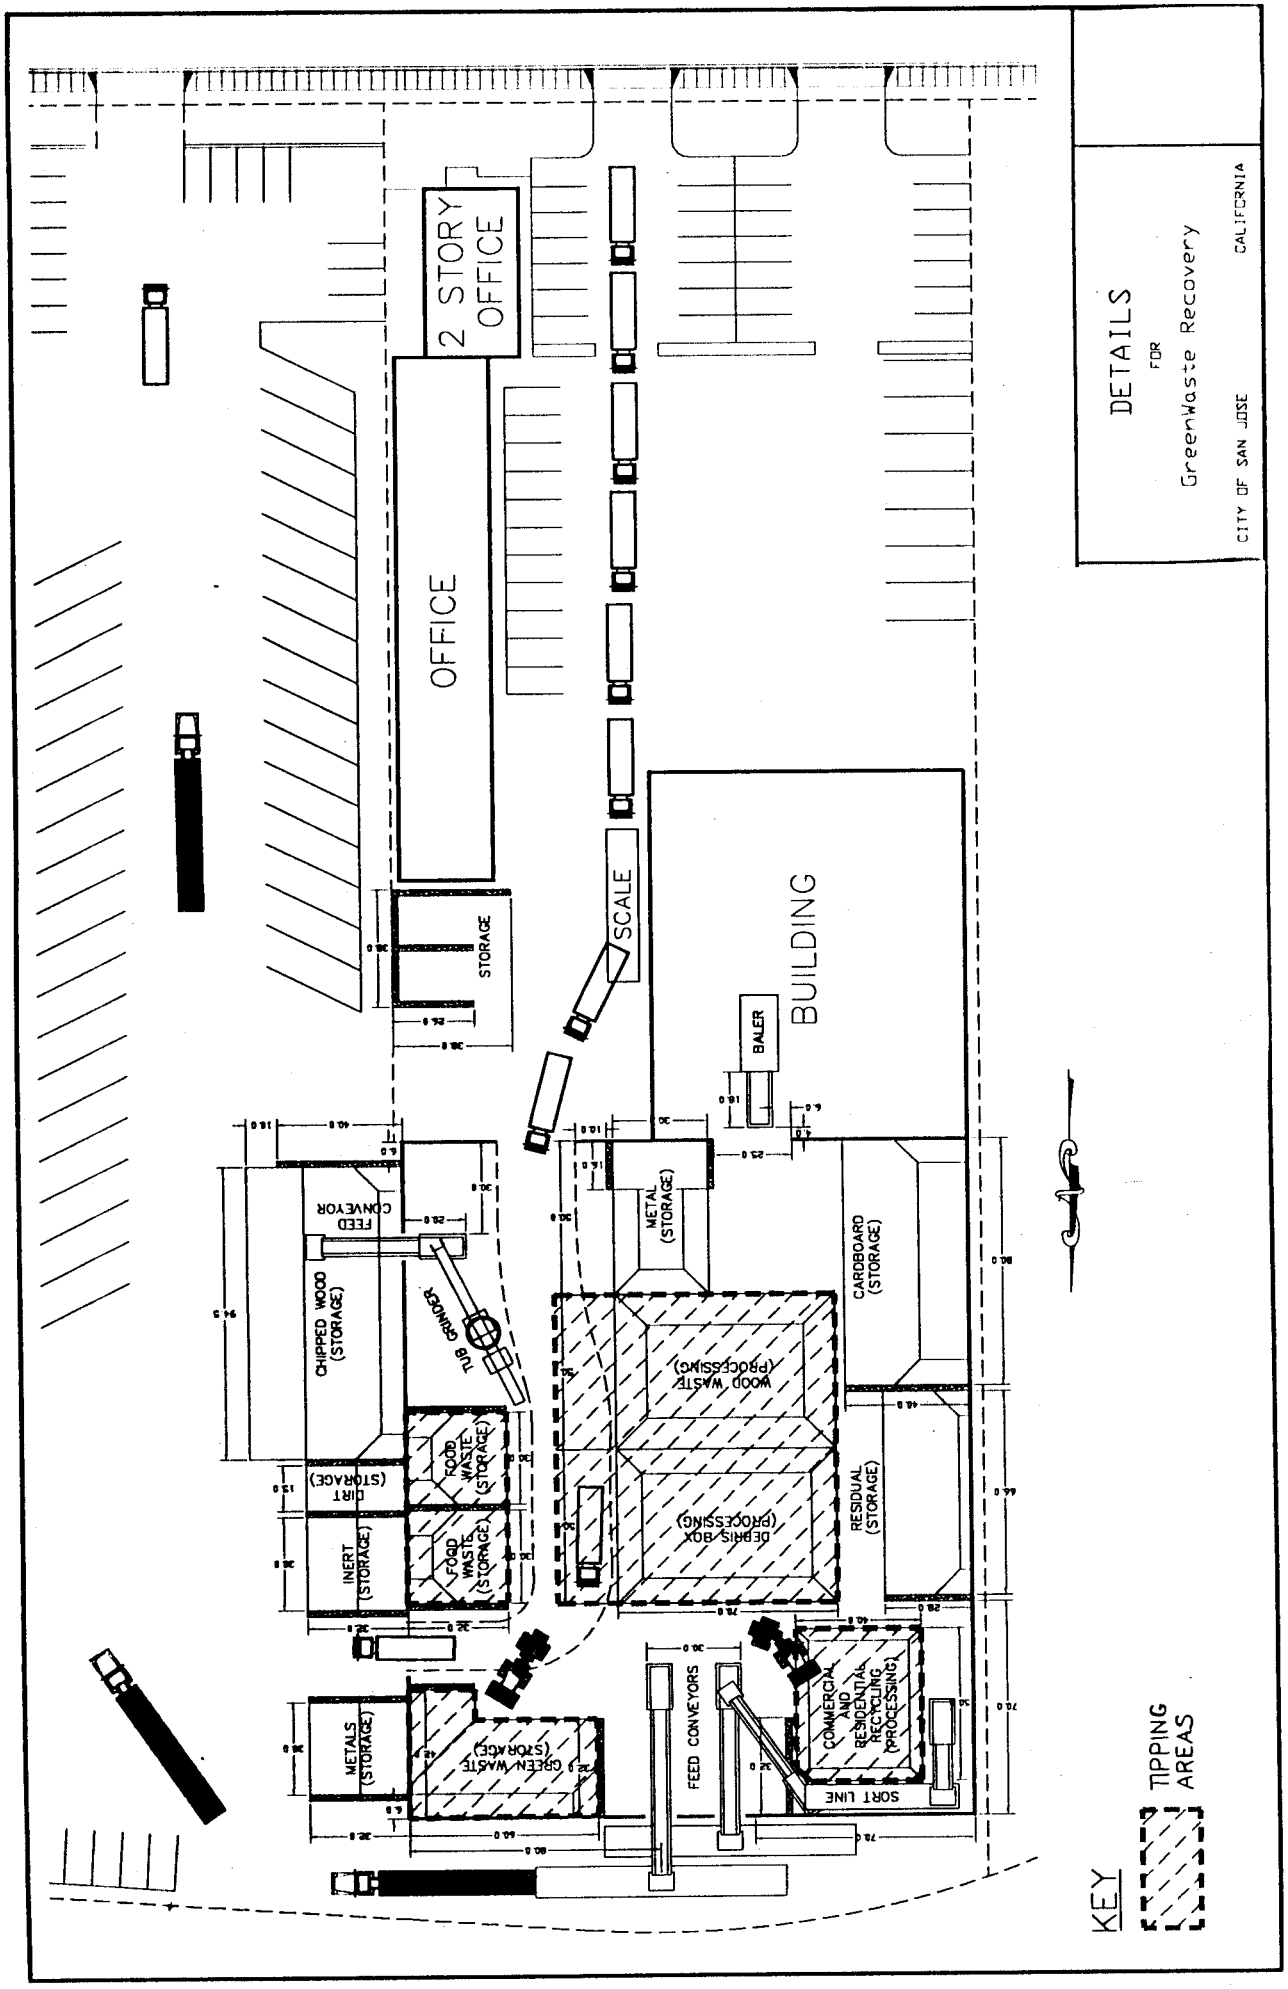
DETAILS
FOR
GreenWaste Recovery
CITY OF SAN JOSE
CALIFORNIA
2 STORY OFFICE
OFFICE
STORAGE
SCALE
BUILDING
BALER
METAL (STORAGE)
CARDBOARD (STORAGE)
FEED CONVEYOR
CHIPPED WOOD (STORAGE)
TUB GRINDER
WOOD WASTE (PROCESSING)
FOOD WASTE (STORAGE)
DIRT (STORAGE)
INERT (STORAGE)
FOOD WASTE (STORAGE)
DEBRIS BOX (PROCESSING)
RESIDUAL (STORAGE)
METALS (STORAGE)
GREEN WASTE (STORAGE)
FEED CONVEYORS
COMMERCIAL AND RESIDENTIAL RECYCLING (PROCESSING)
SORT LINE
KEY
TIPPING AREAS