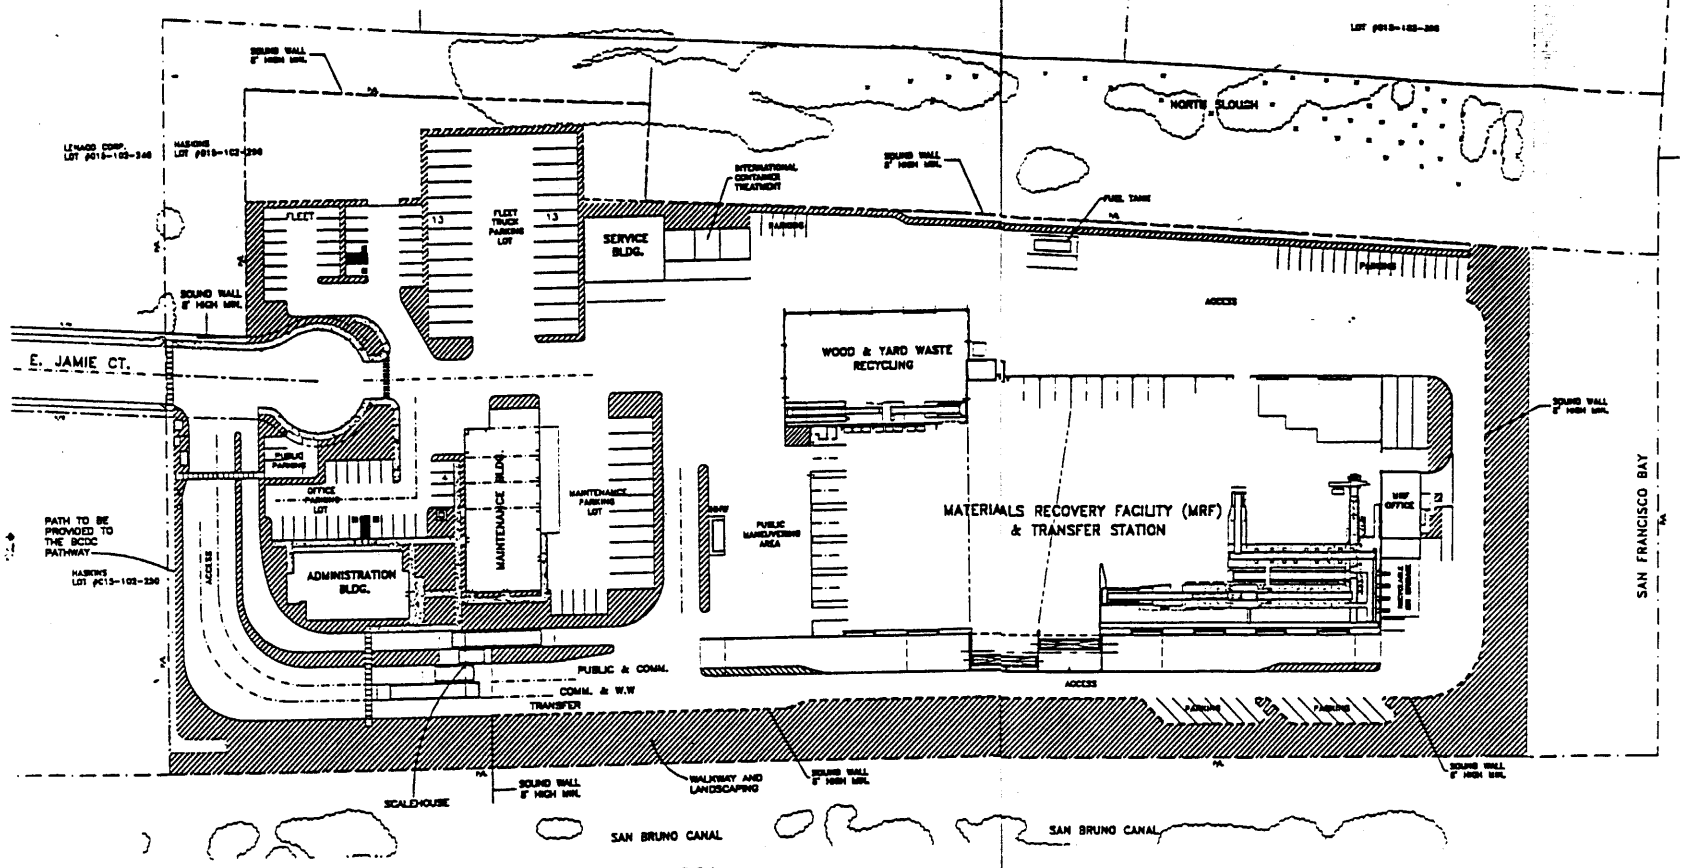

KEY

BUILDING AREAS

MAIN BUILDING	101,800 S.F.
MAINT. BLDG.	10,140 S.F.
MRF OFFICE	3,080 S.F.
PARTS ROOM	500 S.F.
ADMINISTRATION	9,374 S.F.
SCALE HOUSE	200 S.F.
SERVICE BLDG & TRUCK WASH	3,600 S.F.
TOTAL	128,704 S.F.

PARKING/STORAGE

TRANSFER TRUCKS	7
FLEET STALLS	58
AUTO STALLS	93

AREAS SHOWN THUS INDICATES LANDSCAPING

SCALE: 1" =100'

100 0 50 100 200 400

SITE MAP

ORIGINAL SITE LAYOUT BY:
URS Greiner
111 S.W. Columbia Street
Portland, Oregon 97201
JOB NO.: 79019

TOTAL COMPLIANCE MANAGEMENT P.O. Box 1952 SACRAMENTO, CA 95812-1952 PHONE: (916) 444-2011 FAX: (916) 444-0404		BLUE LINE MATERIAL RECOVERY FACILITY AND TRANSFER STATION FOR BLUE LINE TRANSFER, INC. CITY OF SOUTH SAN FRANCISCO CALIFORNIA	SHEET 1 OF 3 SHEETS
SCALE: 1" = 100'	JOB NUMBER: 172.02.02		DRAWN BY: DAK
DATE: MAY 6, 2000	FILENAME: 172-02-2.DWG		ORIGINAL DATE: 04/20/00